THE COPYRIGHT OF THIS DRAWING REMAINS WITH AUSTIN BLUEWATER ENVIRONMENTAL CONCEPTS LTD.

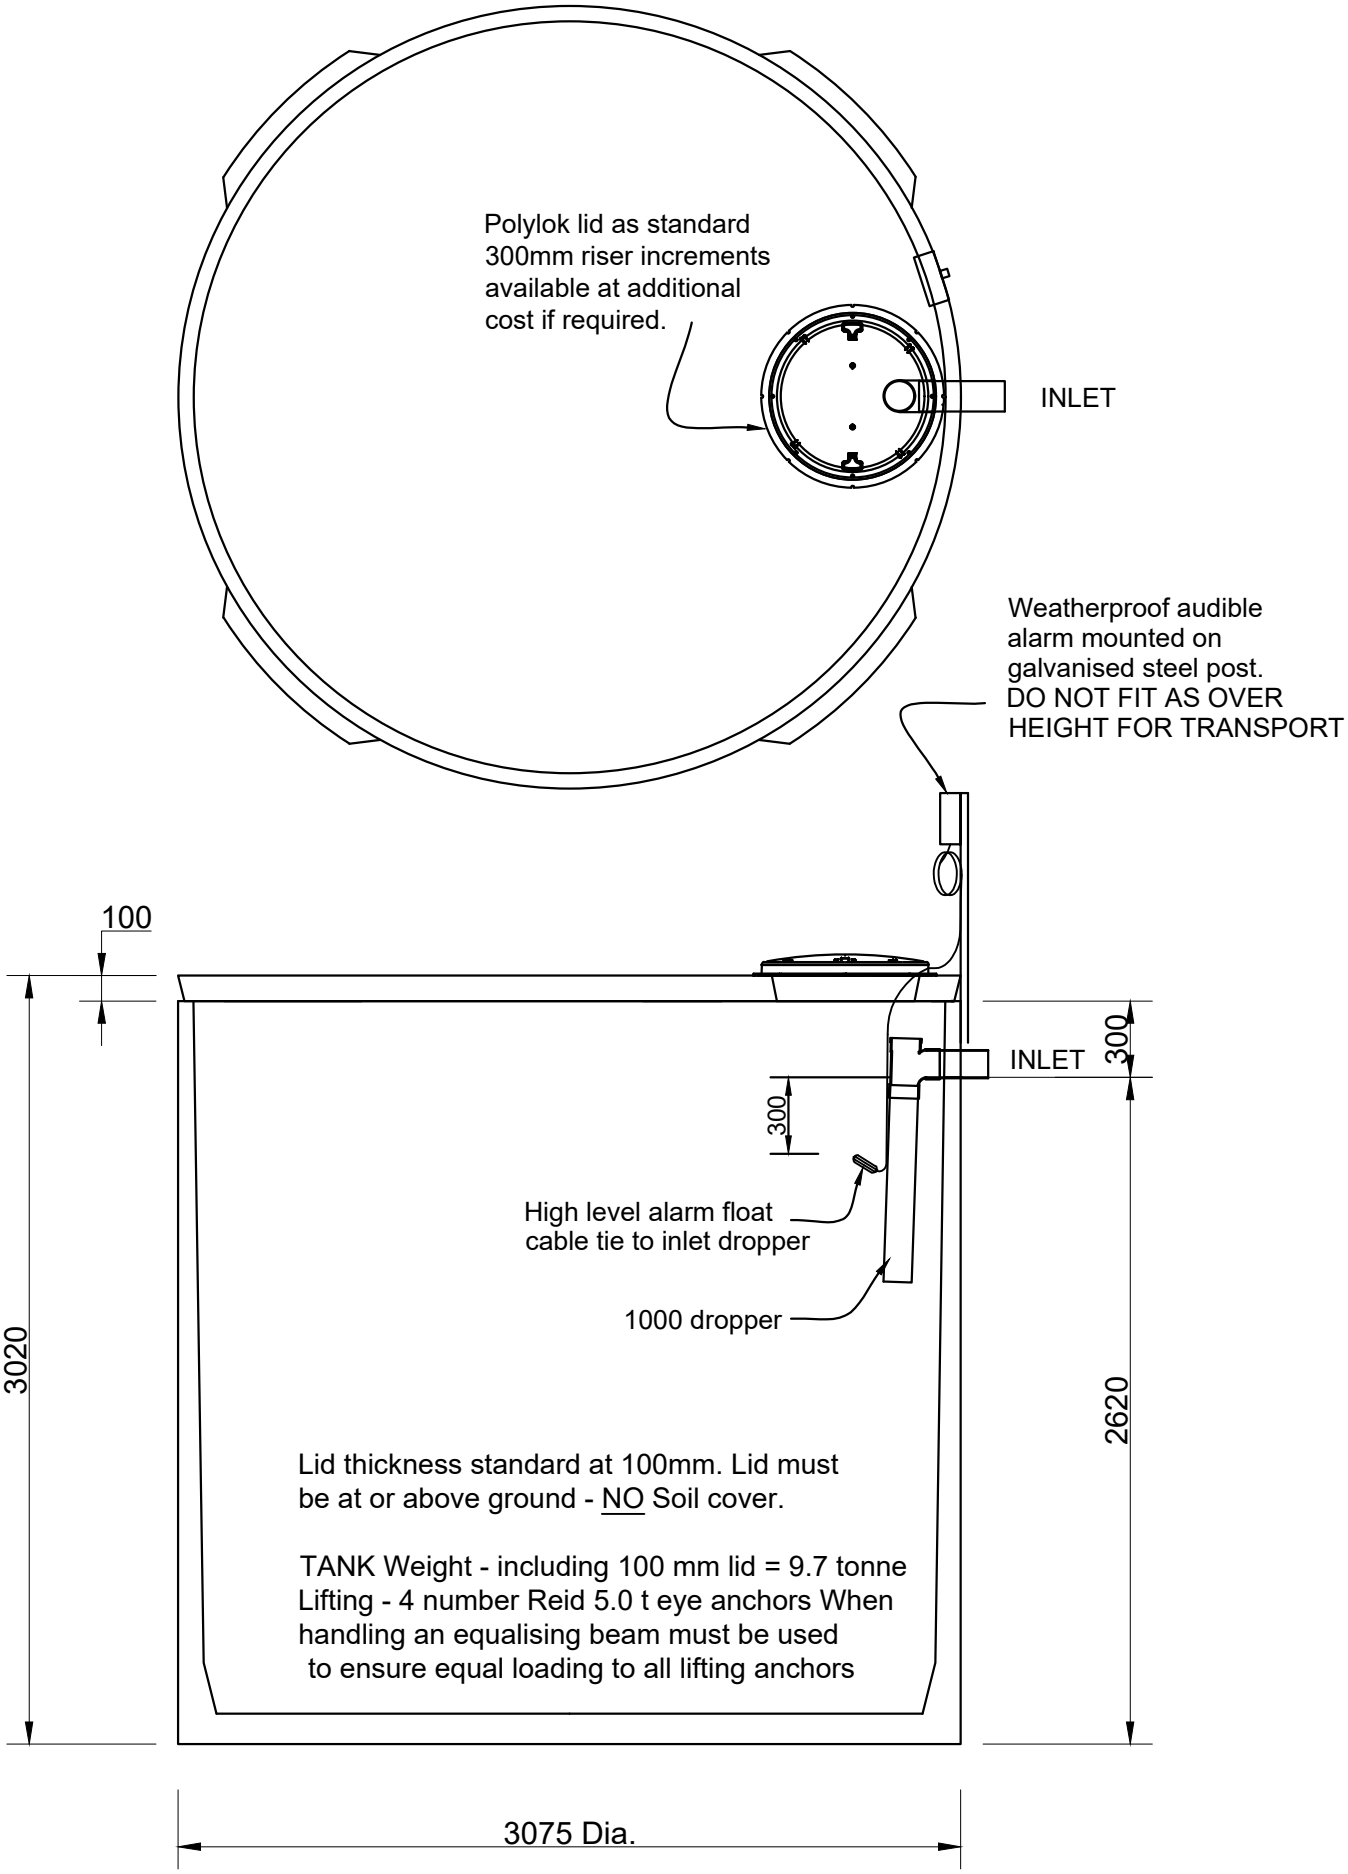

AUSTIN bluewater
WASTEWATER TREATMENT ENGINEERS

Christchurch Head Office
20 Illinois Drive, Rolleston
P O Box 16865, Hornby 8441,
Christchurch
0800 austin - 0800 287 846

HT20a - holding tank
Alarmed - 20,000 Litre

Product code:	Scale: NTS
HT20a-(alarmed)	Drawn: GN
	Date: 07/17
	Rev: June 2023