THE COPYRIGHT OF THIS DRAWING REMAINS WITH AUSTIN BLUEWATER ENVIRONMENTAL CONCEPTS LTD.

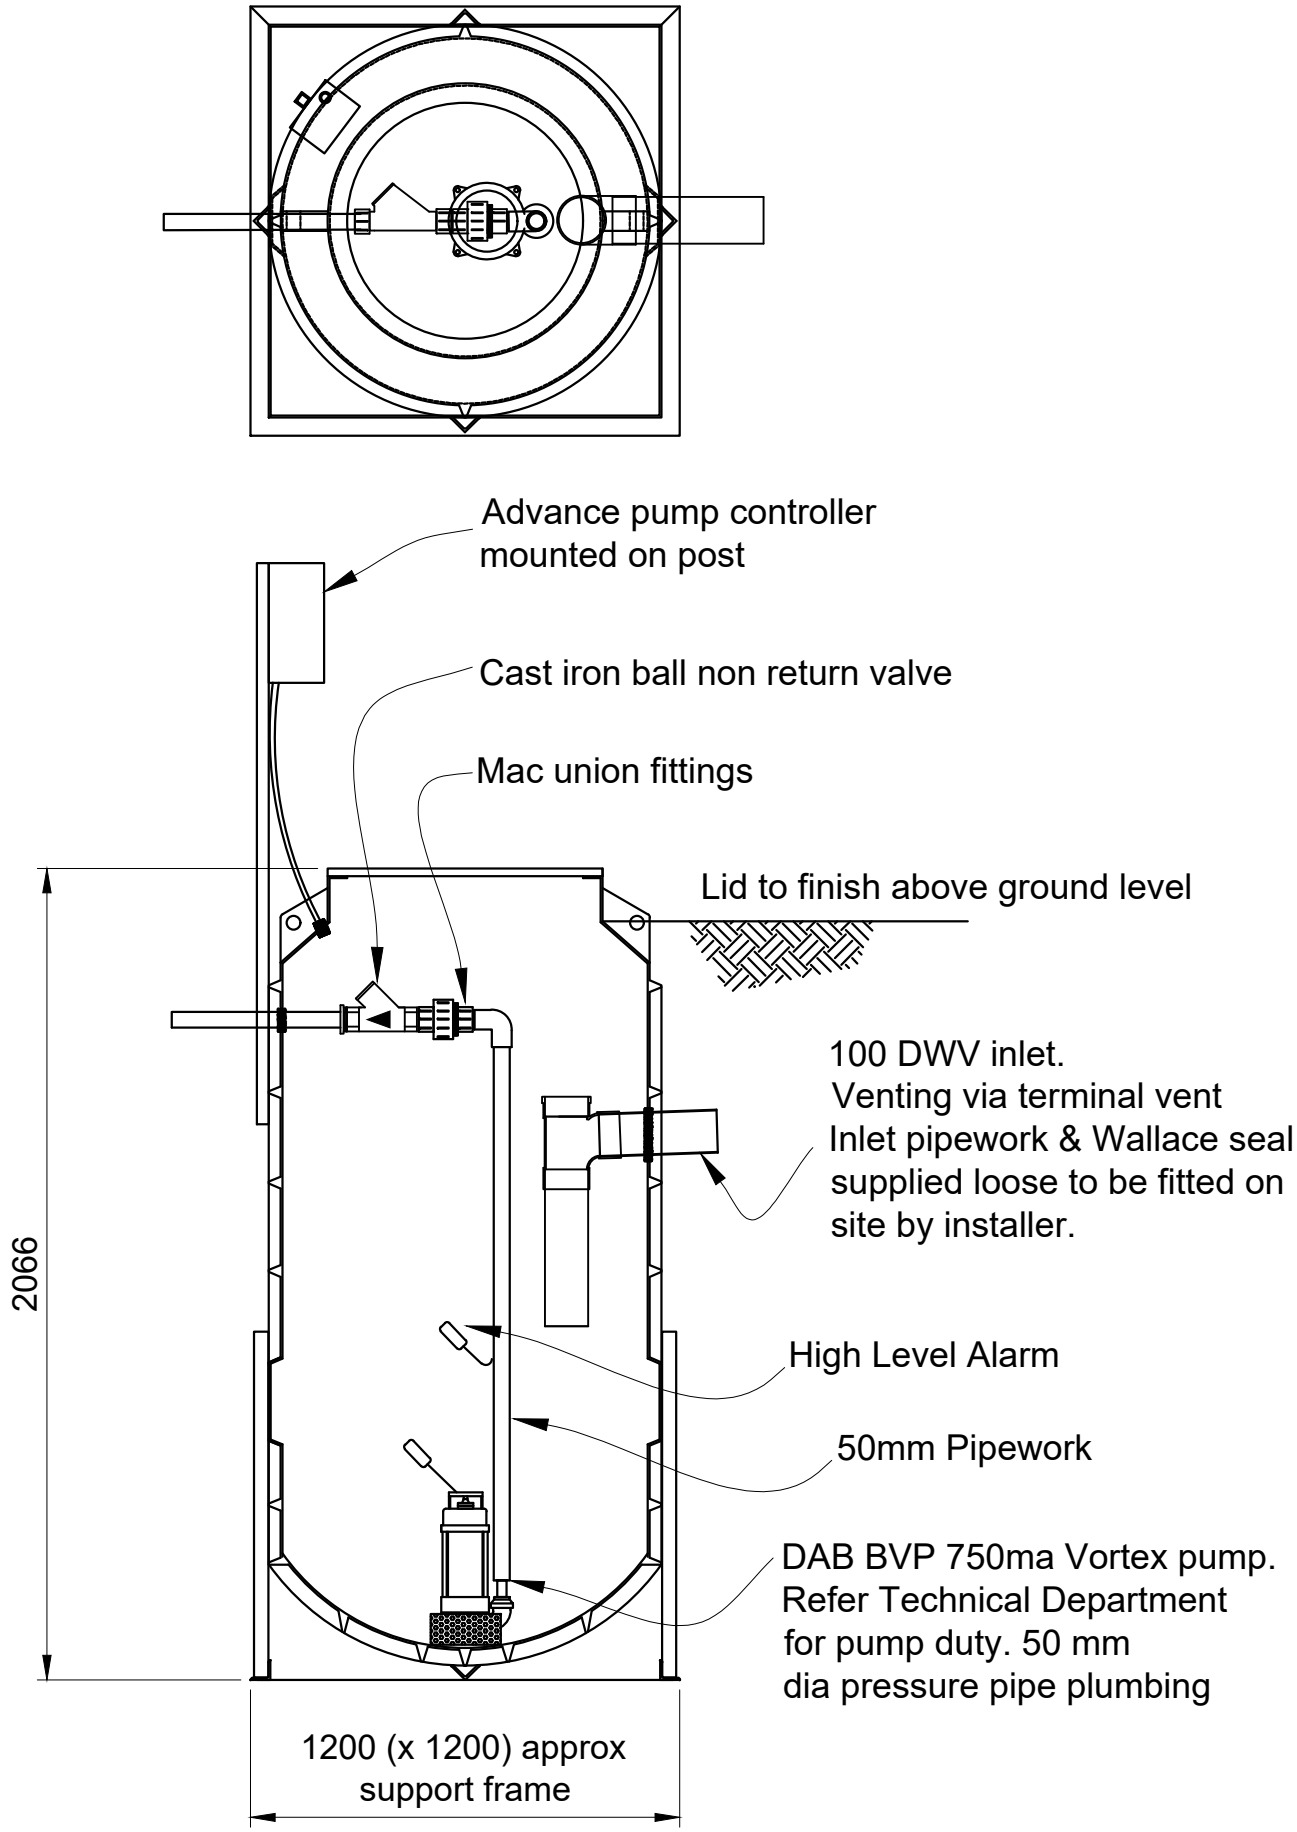

AUSTIN bluewater
WASTEWATER TREATMENT ENGINEERS
Christchurch Head Office
20 Illinois Drive, Rolleston
P O Box 16865, Hornby 8441, Christchurch
0800 austin - 0800 287 846

Vortex PE Pump Chamber
1300 Litre Capacity
Polyethylene Construction

Product code:	Scale: NTS
PE PCV 1300	Drawn: GN
	Date: 07/17
	Rev: Sep 2023