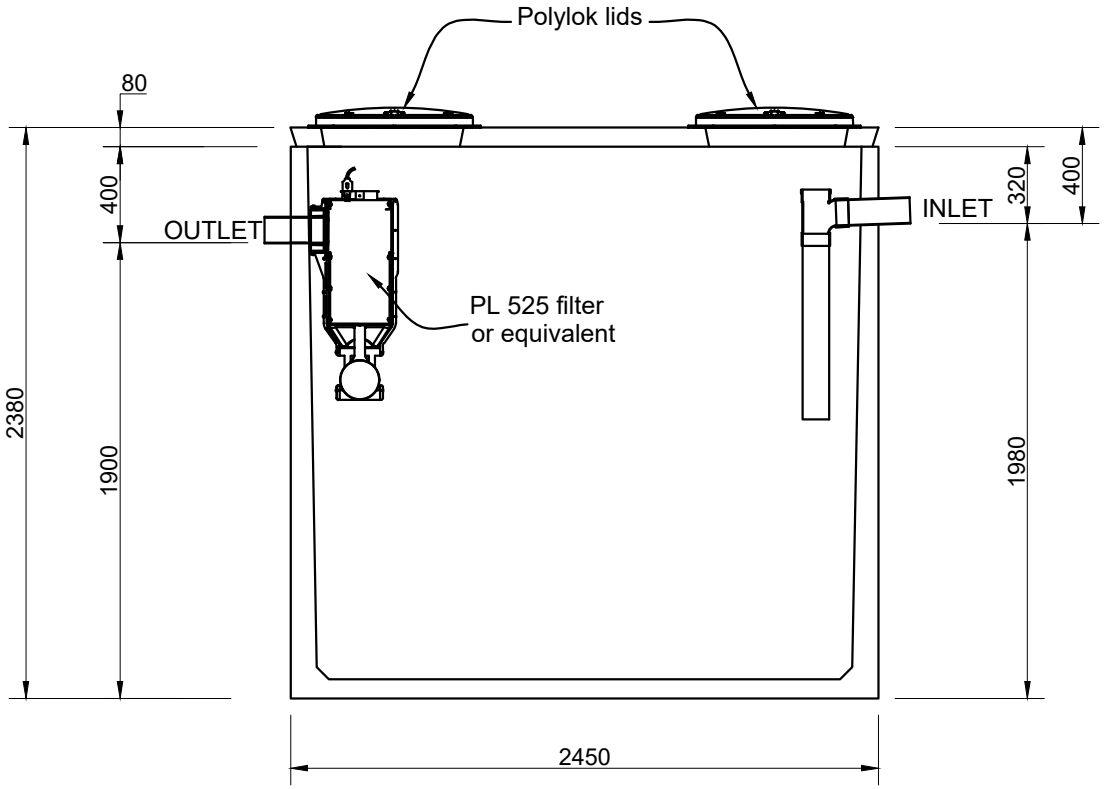

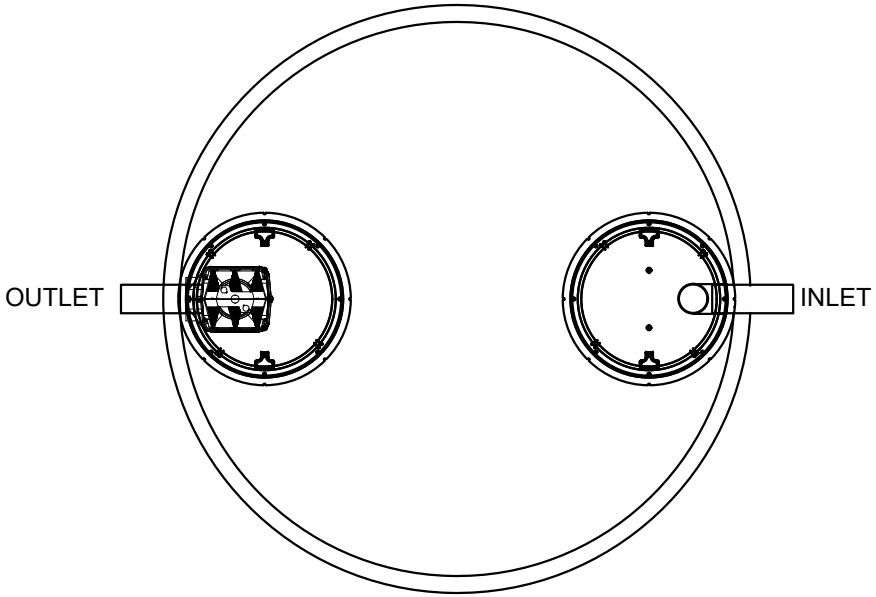

Unit supplied with Polylok lids as standard. 300mm riser increments available at additional cost if required.

Lid thickness standard at 80mm. Recommended maximum loose soil cover depth - 400mm

TANK Weight - including 80 mm lid = 5.4 tonne
Lifting - 4 number Reid 2.5 t eye anchors When handling an equalising beam must be used to ensure equal loading to all lifting anchors

AUSTIN bluewater
WASTEWATER TREATMENT ENGINEERS

Christchurch Head Office
20 Illinois Drive, Rolleston
P O Box 16865, Hornby 8441,
Christchurch
0800 austin - 0800 287 846

SEPTIC TANK - 10,000 litres (Filtered)

THE COPYRIGHT OF THIS DRAWING REMAINS WITH AUSTIN BLUEWATER ENVIRONMENTAL CONCEPTS LTD.

Product code: ST10Fi

Scale: NTS
Drawn: GN
Date: 2/20
Rev: June 2023